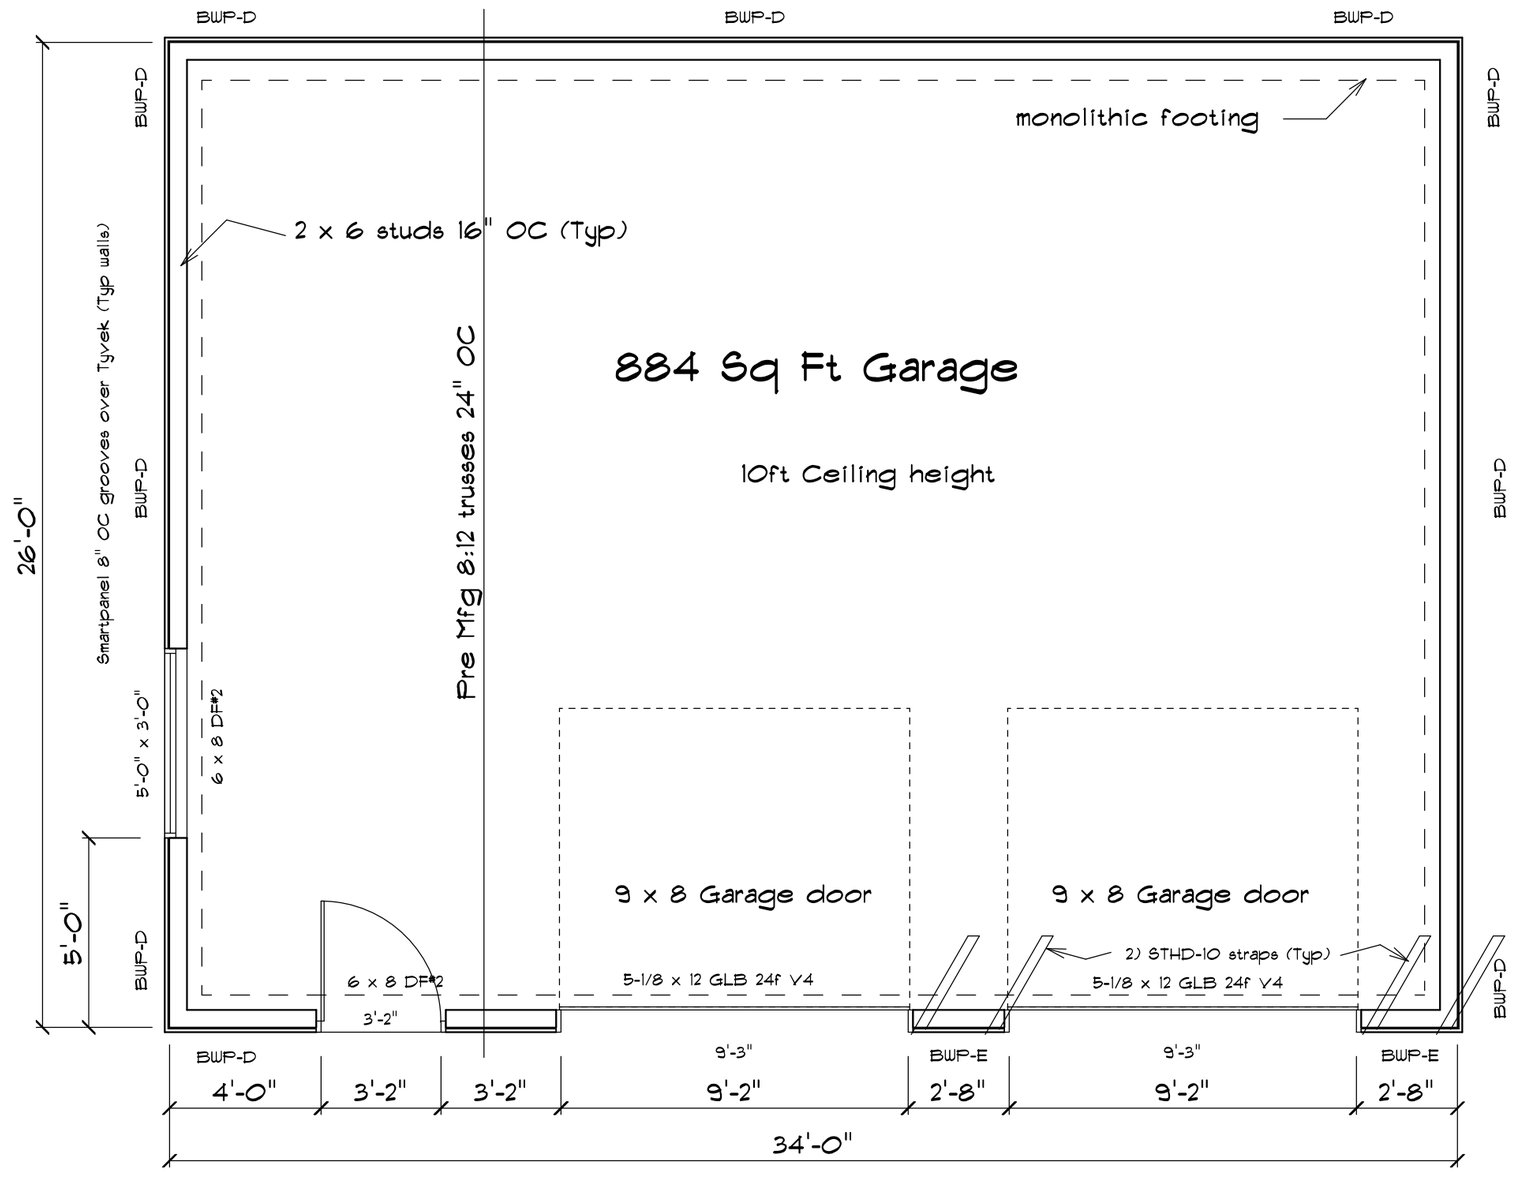

Cliff Peterson
20819 6th Ave NW
Arlington, WA 98223

9/22/07